© COPYRIGHT PROPERTY OF MATRIX NETWORKS

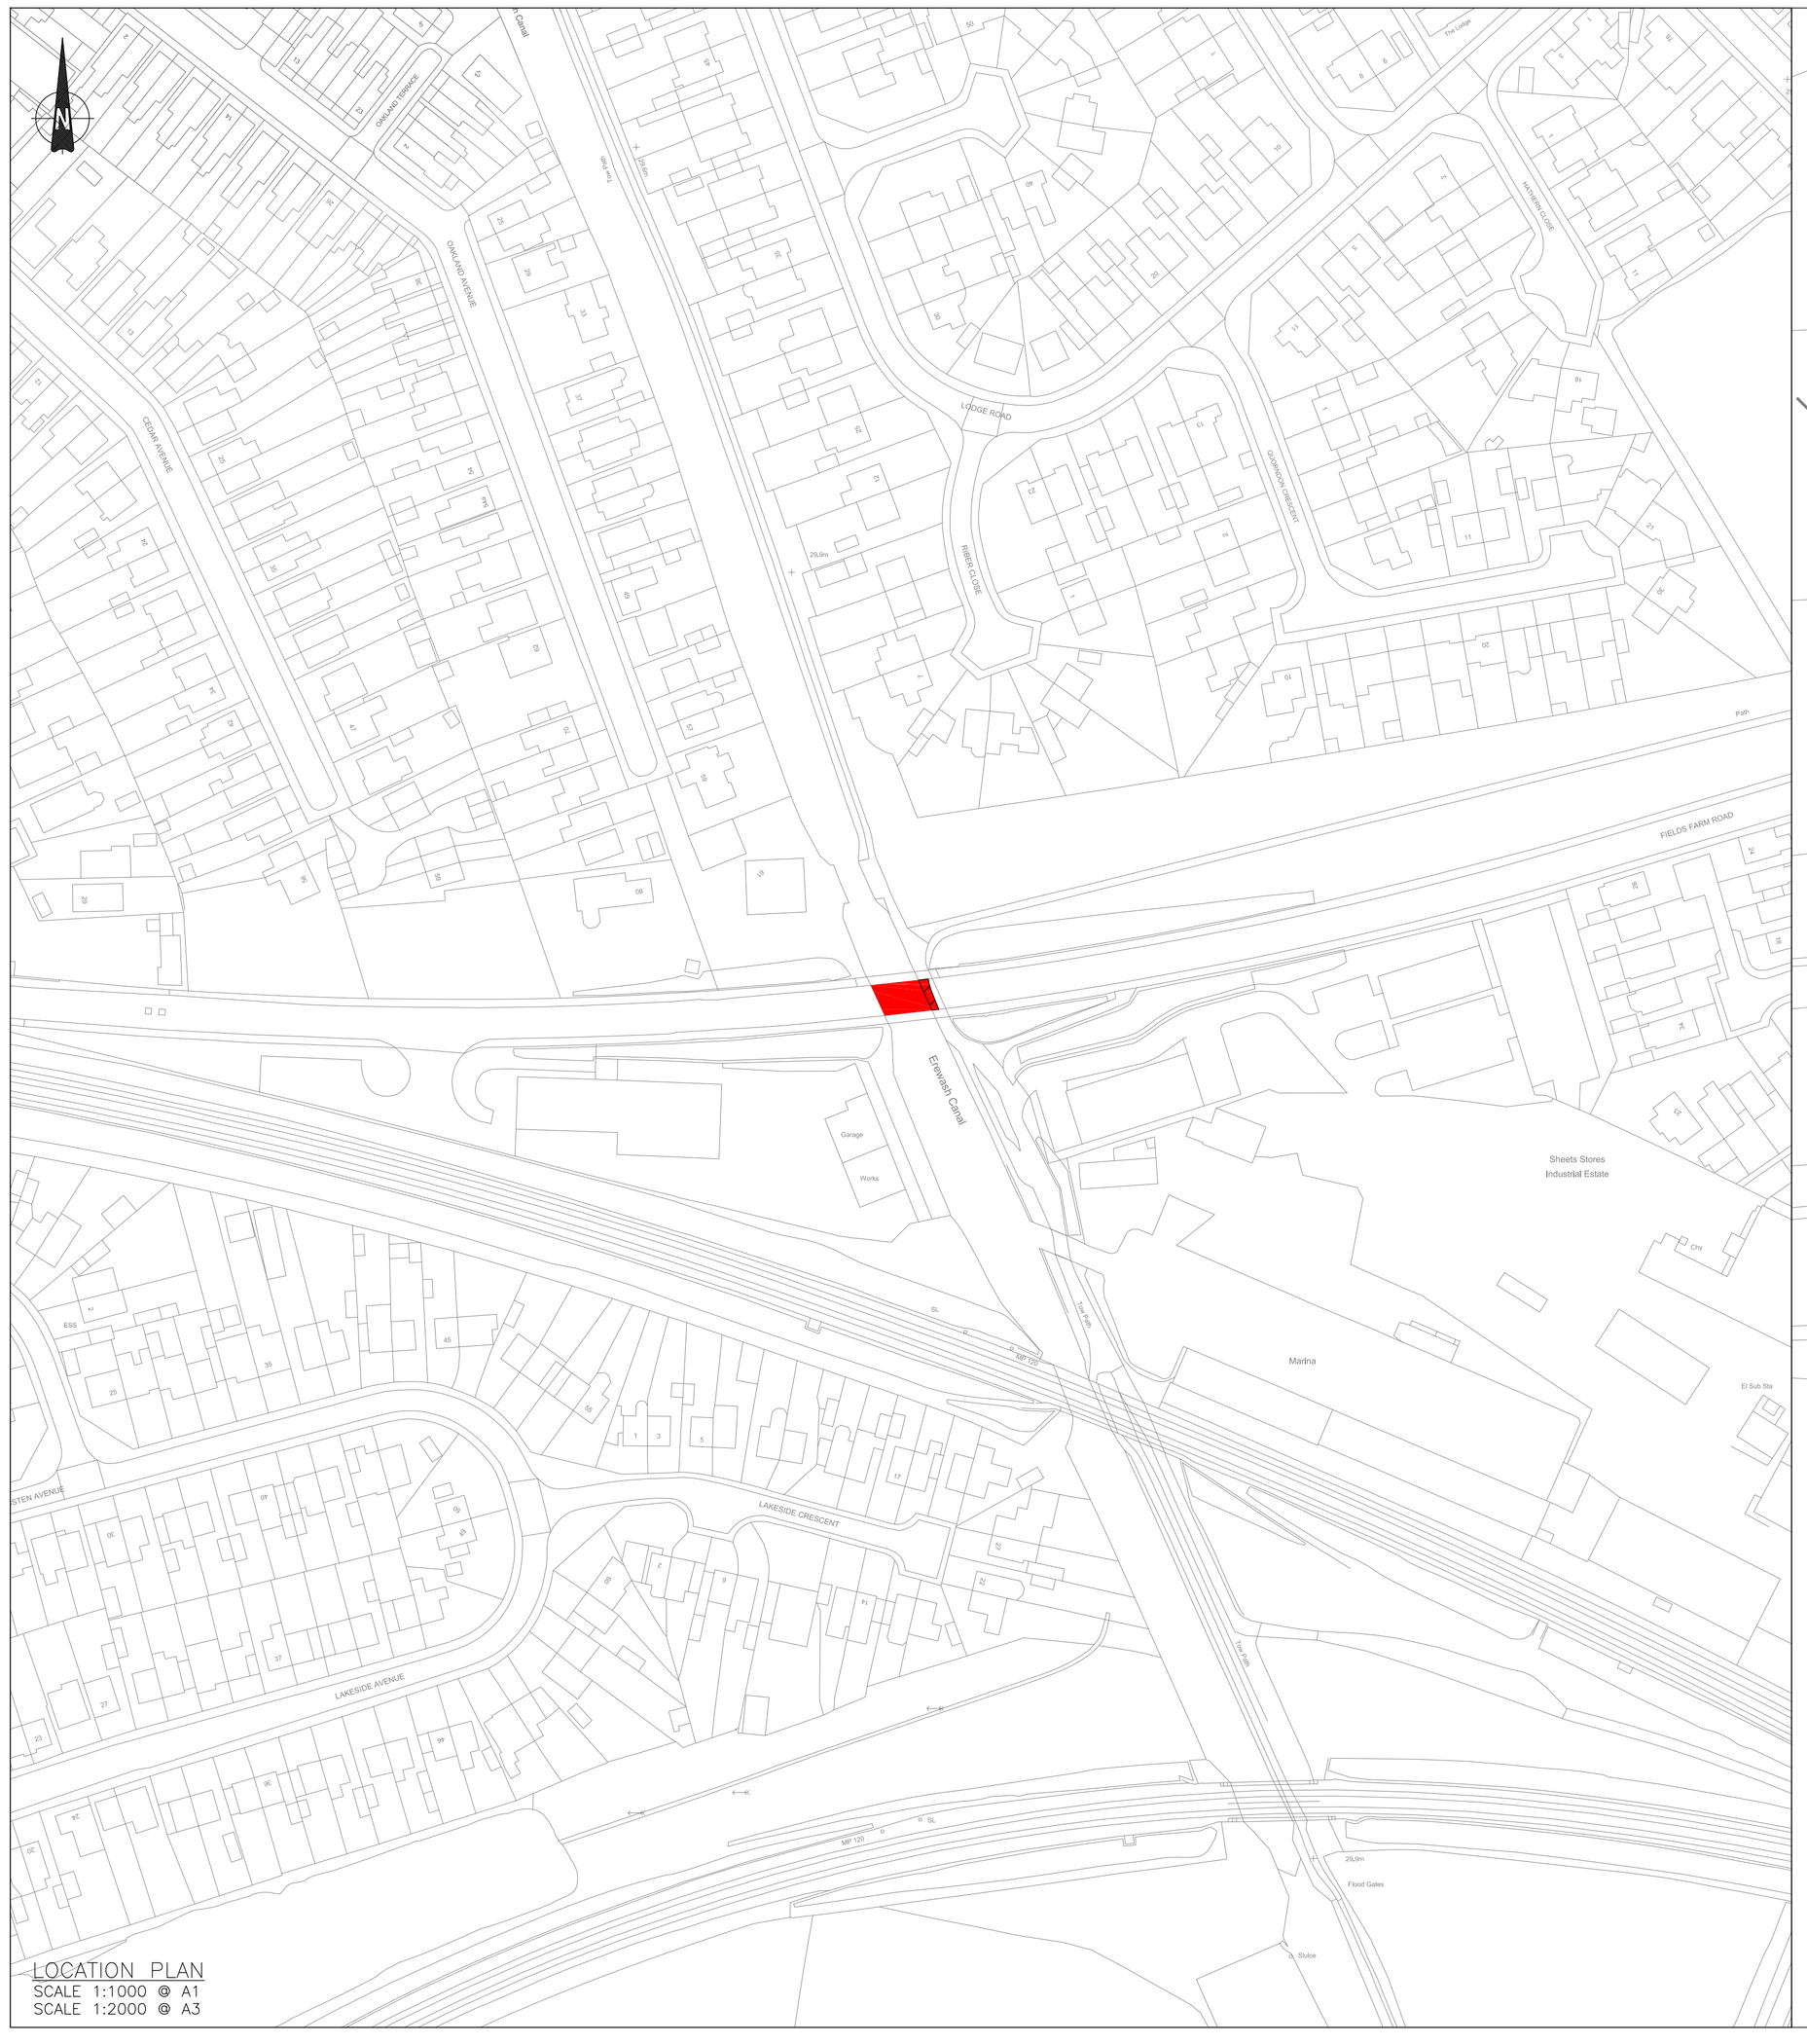

LOCATION PLAN
SCALE 1:1000 @ A1
SCALE 1:2000 @ A3

SITE PLAN
SCALE 1:200 @ A1
SCALE 1:400 @ A3

Site Address:

Notes:

IDNO EASEMENT
Ⓐ Ⓑ Ⓒ Ⓓ UKPD INTERNAL SUBSTATION PARTS
CANALS AND RIVERS TRUST BOUNDARY

Rev:	Date:	Details:	Eng:	Chk'd:

matrix networks

Head Office
6500 Daresbury Park
Daresbury
Warrington
WA4 4GE
Tel: 0844 74 000 74
Fax: 0844 74 000 75

Midlands Office
Northampton Science Park
Moulton Park
Northampton
NN3 6LG
Tel: 01604 654 282

Southern Office
7 Lidstone Court
George Green
Slough
SL3 6AW
Tel: 01753 578 971

Client:	UTILITY CONNECTIONS		
DNO:	WPD / UK POWER DISRIBUTION		
Drawn By: BM	App: WA	SCALE @ A1	AS SHOWN
Eng: JB	Date: 13.10.17	SCALE @ A3	AS SHOWN
Status:	FOR CONSTRUCTION		

Drawing Title:

EAST MIDLANDS GATEWAY
IDNO LEGAL DRAWING
EREWASH CANAL
CANAL AND RIVERS TRUST

Drg No: EMG-MTX-VUT-XX-DR-W-021-A

Rev: M1