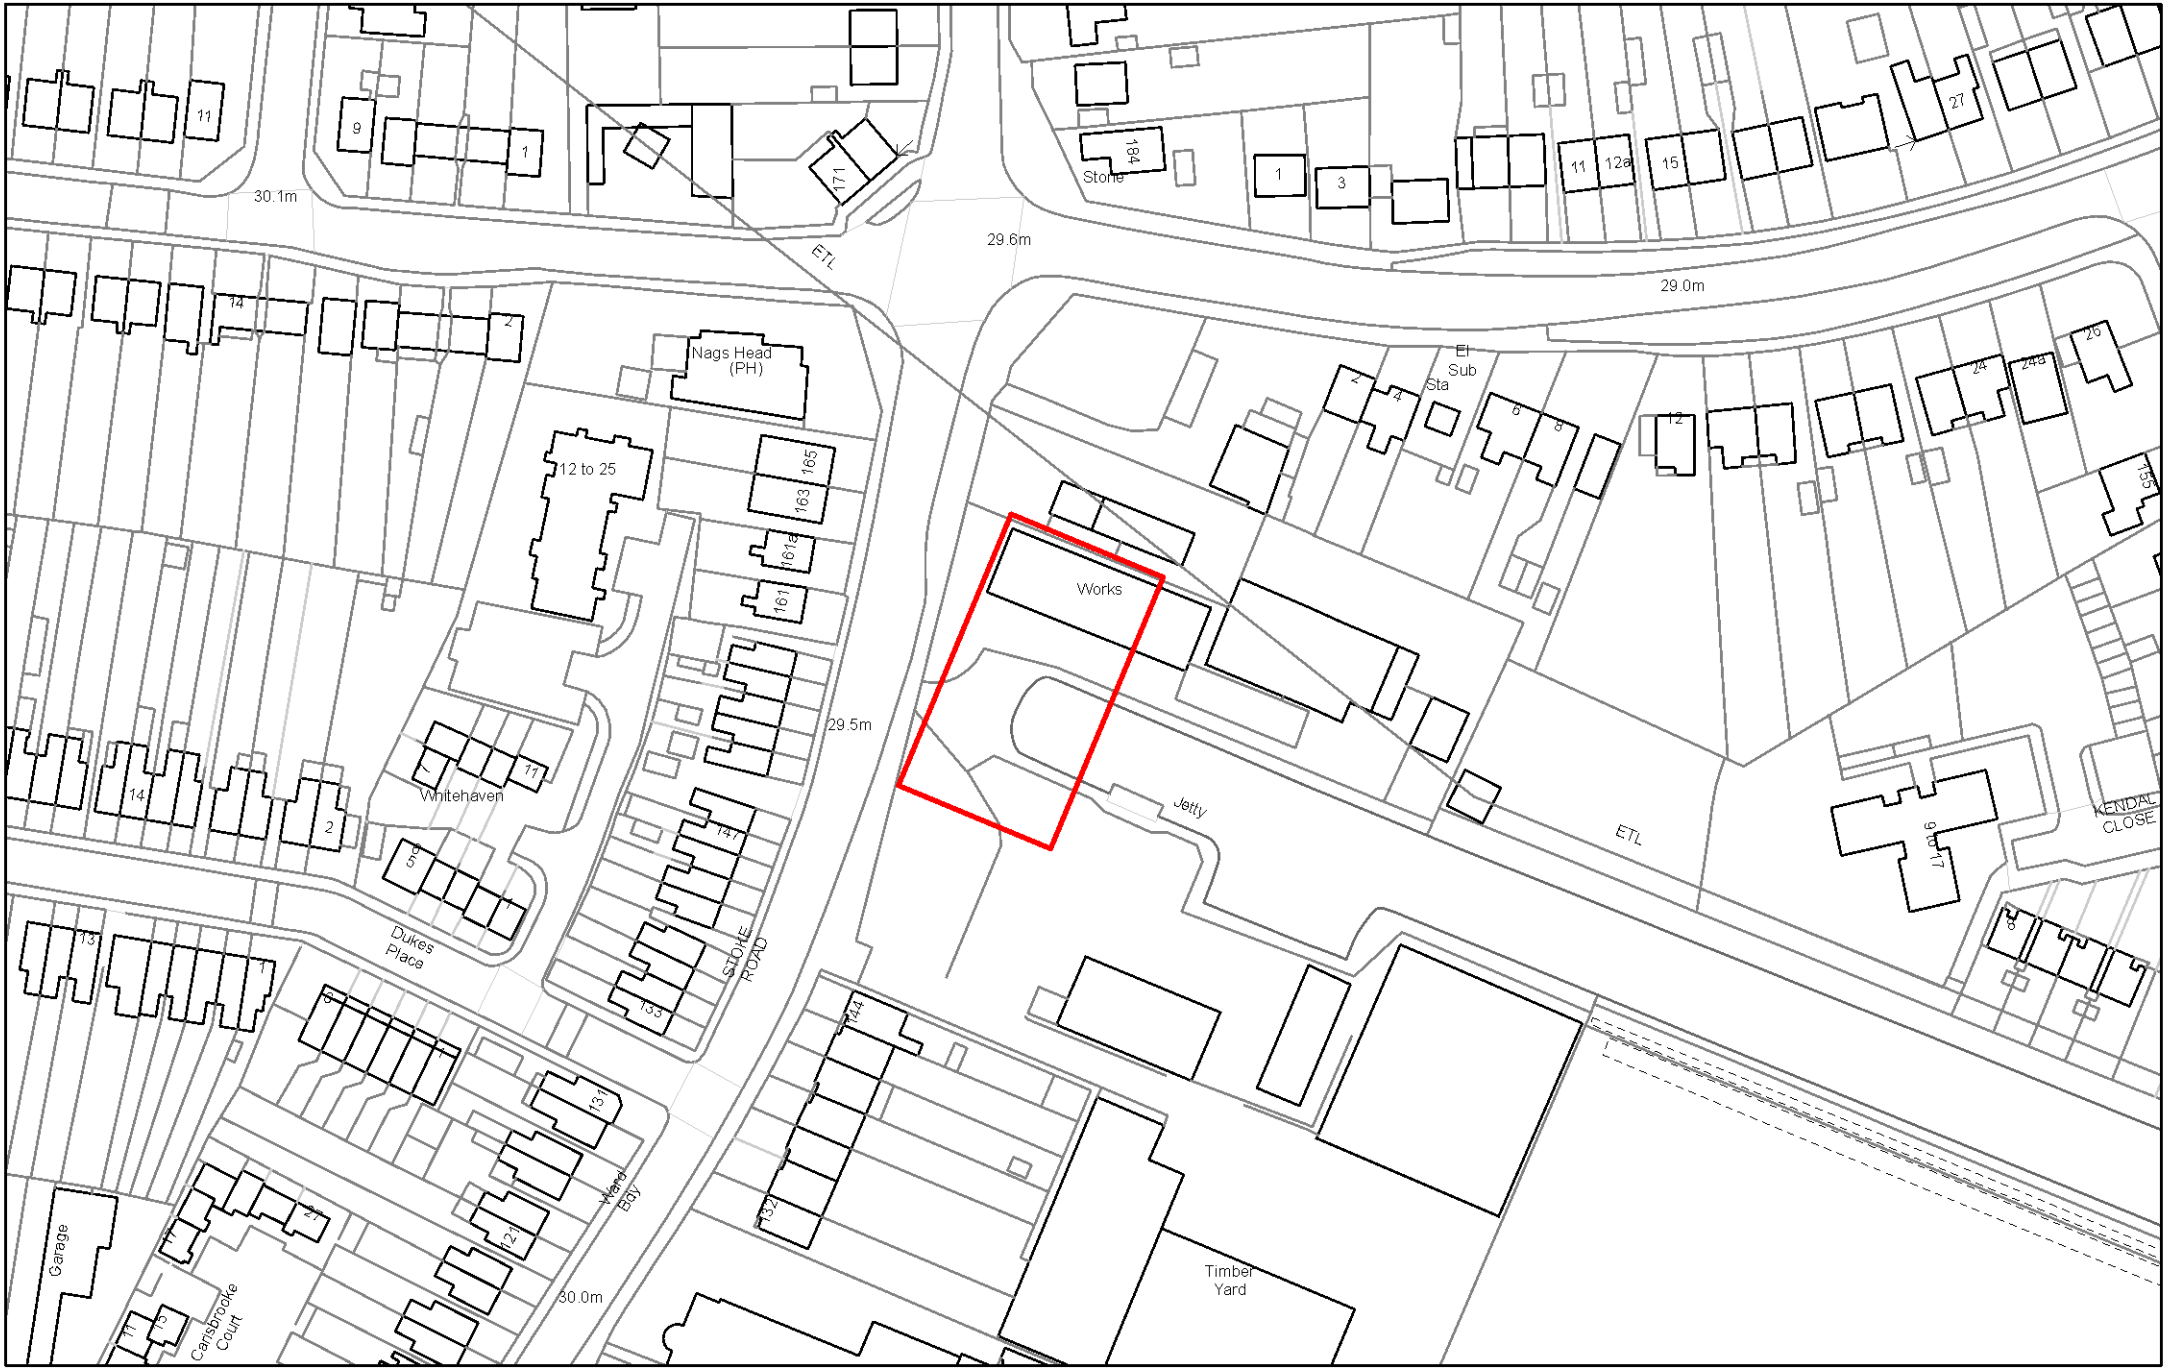

Canal & River Trust

Stoke Road, Slough SL2

Produced By: BKeight
Date: 12/04/2021
Scale: 1:1,250
Print Size: A4

N

© Crown copyright and database rights, 2021, Ordnance Survey 100030994. © Royal Mail copyright and database right, 2021. Contains National Statistics data, © Crown copyright and database right, 2021.